Permit #F00160063

FilmL.A., Inc.
6255 W Sunset Blvd, 12th Floor
Hollywood, CA 90028
t: (213)977-8600 - f: (213)977-8601
www.filmla.com

Summary Information

Permit No: F00160063 **Type of Permit:** FILMING **Release Date:** 12/16/2019

Production Company	O POSITIVE LLC
Insured Company Name	O POSITIVE LLC
Contact Phone No. 1	212-557-7000
Contact Phone No. 2	
Fax	212-557- 7070
Address	48 WEST 25TH STREET, 3RD FLOOR NEW YORK, New York 10010
Production Title	BUD LIGHT SELTZER
Type of Production	Commercial - Standard

Producer	Marc Grill
Director	Jim Jenkins
1st AD	Greg McCullum
Production Manager	Carolina Aquino
FilmL.A. Coordinator	Melissa Levine
Location Manager	David Nakata
Primary Phone	Mobile - 818-355-5517
Secondary Phone	Office - 310-656-1000
Location Assistant	David Nakata
Primary Phone	Mobile - 818-355-5517
Secondary Phone	

Fees

FILMLA NON-REFUNDABLE FILM APPLICATION FEE	$699.00
LA CITY FIRE DEPARTMENT SPOT CHECK SURCHARGE	$85.00

Total Permit Fee $784.00

Number of Locations 1

NOT A PERMIT

Permit #F00160063
FilmL.A., Inc.
6255 W Sunset Blvd, 12th Floor
Hollywood, CA 90028
t: (213)977-8600 - f: (213)977-8601
www.filmla.com

Summary Information — Location

Permit Number F00160063
Production Company O POSITIVE LLC
Insured Company O POSITIVE LLC
Production Title BUD LIGHT SELTZER

Location Manager David Nakata
Primary Phone Mobile - 818-355-5517
Secondary Phone Office - 310-656-1000

Location Address 3443 W 43rd St, Los Angeles, CA, 90008
Location Type Auto Body Shop
Prep Dates 12/16/2019 - 12/17/2019 07:00 - 22:00 2 days
Film Dates 12/18/2019 - 12/19/2019 06:00 - 22:00 2 days
Strike Dates 12/20/2019 - 12/20/2019 07:00 - 22:00
Open or Closed to the Public Closed

Generic Conditions
THE CONSUMPTION OF ALCOHOLIC BEVERAGES AND THE USE OF DRUGS, INCLUDING MARIJUANA, ON LOCATION BY ANY CAST, CREW, OR INVITED GUESTS IS STRICTLY PROHIBITED.
*Certain service and personnel fees required by jurisdictional agencies are not collected by FilmL.A. Any such fees must be paid directly to the appropriate agency, and a separate invoice will be provided to the permittee.
Community Survey Required
Equipment staging and vehicles may park on one side of the street only.
Must Maintain 5' Clearance on Sidewalks/Walkways
Must maintain local/emergency access
No cast or crew parking on area streets
No interference with merchant activity.
No interference with vehicular or pedestrian traffic
No stopping or setting up in front of merchants or residents without prior approval
Number of uniformed officers listed on the permit is a minimum requirement. Permittee remains responsible for deploying a sufficient number of uniformed officers to provide traffic and crowd control to ensure the safety of the film crew and the public.
Traffic control must be done in accordance w/MUTCD
Traffic Officers Required
Uniformed officers shall have a copy of the film permit in their possession and are required to confirm that all traffic control signage devices are in place.

Please see attached documents
locations_Dec_16_2019_15_54_18_43rd St (curbs & sidewalk) & McClung (WS curb) - O Positive(1).pdf
AGENT LETTER TEMPLATE.BeautifulDay,FIlmL.A., UPDATED 11.1.19.pdf

Equipment on Location

Type	Quantity
5 or 10 ton trucks	7
Cast/Crew vehicles	68
Catering Truck	1
Cube Trucks	4
Generator	1
Honey Wagons	1
Motor Homes	1
Picture vehicles	1
Portable	1

Personnel on Location

Type	Quantity
Cast	4
Crew	80
Extras	6
Off-Duty/Retired LAPD Officer(s)	2
Spot Check	1

NOT A PERMIT

FilmL.A., Inc.
6255 W Sunset Blvd, 12th Floor
Hollywood, CA 90028
t: (213)977-8600 - f: (213)977-8601
www.filmla.com

Summary Information — Location

Permit Number F00160063
Production Company O POSITIVE LLC
Insured Company O POSITIVE LLC
Production Title BUD LIGHT SELTZER

Location Manager David Nakata
Primary Phone Mobile - 818-355-5517
Secondary Phone Office - 310-656-1000

restrooms	
Stakebed Trucks	1
Vans	4

Filming Activities Intermittent traffic control - 2 minute standard (except 0700-0900 hrs & 1500-1900 hrs); PERMIT RELEASED FOR PREP ONLY;

Jurisdiction **Political:** Los Angeles City - Council District 10 **Police:** Los Angeles Police **Fire:** Los Angeles City Department

Thomas Guide **Page:** 673 **Grid:** E3

Approvals FILML.A. CLOSURES Michael Gonzalez

Coordinator Note SPOT CHECK APPROVED FOR PARKING ONLY

ANDERSON

Coordinator Note FEES AND APPROVALS FOR POSTING AND CLOSURES OBTAINED ON LOCATION 550407. PERMIT IS RELEASED FOR PREP ONLY

Coordinator Note SURVEYS PENDING FOR POSTING/HOURS

Parking

Base Camp
Location Type : Filming Location

Crew Parking
Location Type : Other Location
3600 Crenshaw Blvd, Los Angeles, CA, 90016

Parking Notes
Setting up tables and chairs for caterer in parking lot. Crew parking in Church lot at 3600 Crenshaw Blvd L.A., Ca 90016 from 5am - 10pm.

Posting "No Parking" signs N/S OF W. 43RD ST., MCCLUNG DR. - W. FOR 100' & E. FOR 50'
W/S OF MC CLUNG DR. FROM 43RD ST. - N. FOR 100'

Approximate Footage County Parking **Log Number** 266120

Date(s) 12/16/2019 to 12/17/2019 **Time(s)** 00:00 to 00:00

Lane / Full Closure W/S CURBLANE OF MCCLUNG DR, 43RD ST - N. FOR 150'
Approximate Footage 0 - 300

Date(s) 12/17/2019 to 12/17/2019 **Time(s)** 06:00 to 22:00

NOT A PERMIT

Permit #E0016006

TRAFFIC SIGNAL

TRAFFIC CONE

TYPE I W/ SIGN

HIGH LEVEL WARNING DEVICE

ALL TRAFFIC CONTROL WILL BE INSTALLED TO MEET OR EXCEED THE LATEST CA-MUTCD MINIMUM REQUIREMENTS

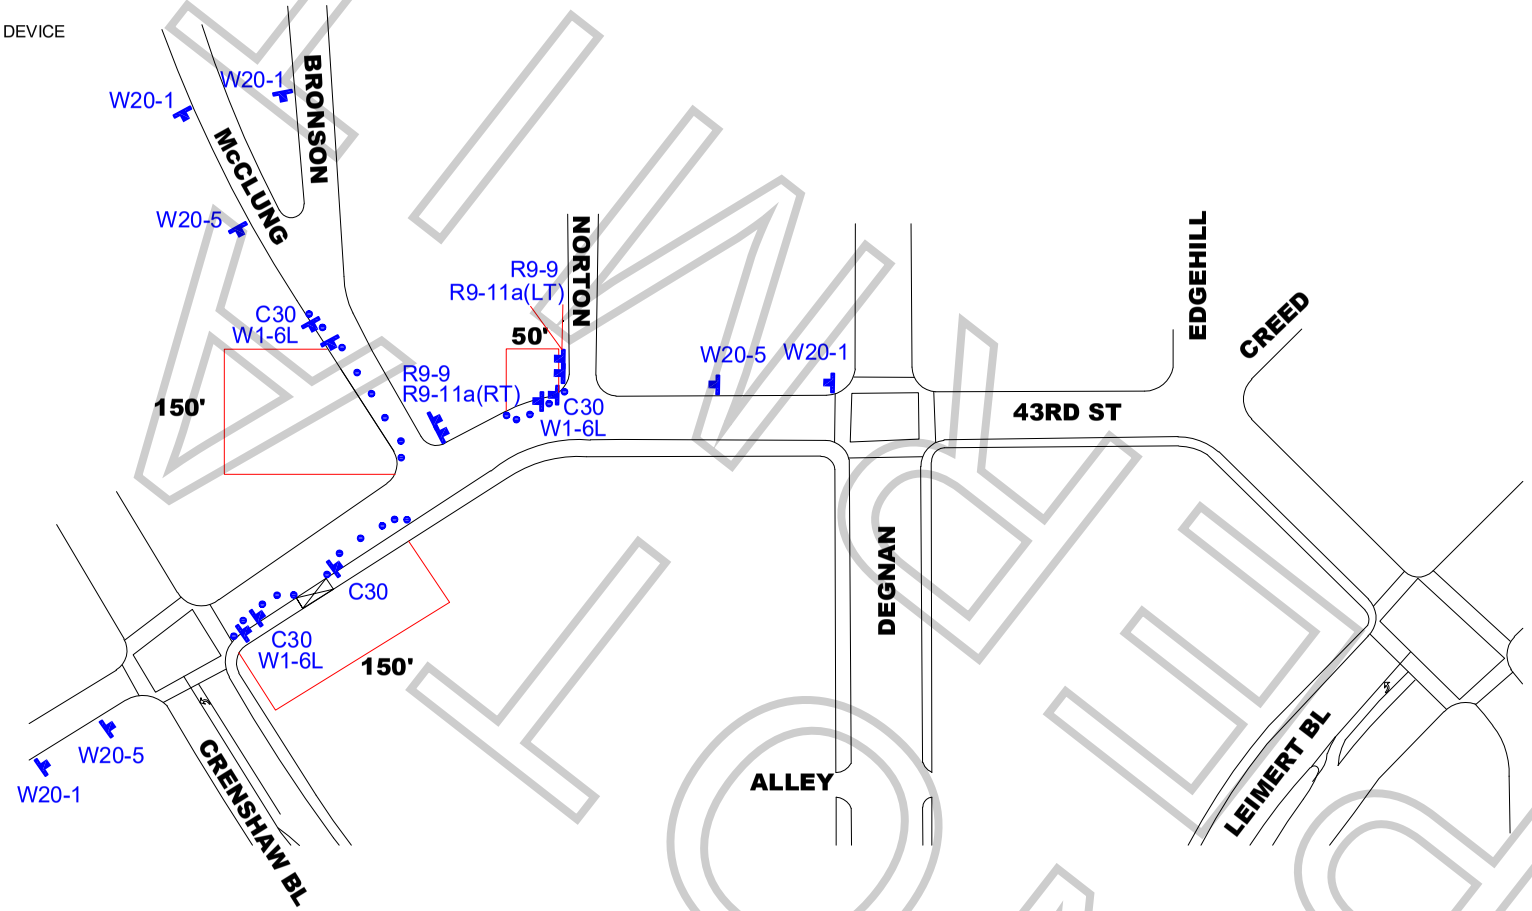

WORK ZONE TRAFFIC CONTROL PLAN
GENERAL NOTES

1. DATE/TIME: 12-18-19 & 12-19-19 FROM 06:00 HOURS TO 22:00 HOURS.
   WEST SIDE CURB LANE OF MCCLUNG DR. FROM 43RD ST NORTH 150 FEET
   12-17-19 , 12-18-19 & 12-19-19 FROM 06:00 HOURS TO 22:00
2. ALL SIGNING, STRIPING, AND TRAFFIC CONTROL DEVICES SHALL CONFORM TO THE (CURRENT) STATE OF CALIFORNIA DEPARTMENT OF TRANSPORTATION (CALTRANS) STANDARD PLANS AND STANDARD SPECIFICATIONS, CALIFORNIA MUTCD, AND ANY ADDENDUMS THERETO, AND AS SHOWN ON THESE PLANS, SYMBOLS AND ABBREVIATIONS USED ARE SHOWN ON CALTRANS STANDARD PLANS.
3. THERE WILL BE NO INTERFERENCE WITH TRAFFIC SIGNALS OR CROSSWALKS.
4. CONES WILL BE 28" MINIMUM HEIGHT AND HAVE REFLECTORIZED SLEEVES FOR NIGHT WORK.
5. POLICE WILL DIRECT TRAFFIC IF NECESSARY.

TCP FOR: O POSITIVE: "BUDLIGHT"

LOCATION: S/S CURB OF 43RD ST FROM CRENSHAW BLVD TO 150' EAST
N/S CURB OF 43RD ST FROM NORTON TO 50' EAST
W/S CURB OF McCLUNG FROM 43RD ST TO 150' NORTH
N/S SIDWALK OF 43RD ST FROM NORTON TO McCLUNG
LOS ANGELES, CALIFORNIA

CONTACT: DAVID NAKATA
PH# 818-355-5517
MICHAELA WRIGHT
OFFICE# 619-749-6088

JCL TRAFFIC SERVICES
(213) 622-9775
C31-CA Lic # 805357

DATE | REVISIONS

DRAFTER: MARIO MENJIVAR
SCALE: N.T.S.
FILM LA: ML

FLYING FOX

APPOINTMENT OF Beautiful Day Permits
AS AUTHORIZED AGENT AND REPRESENTATIVE

I certify that I am a representative of o positive llc (Principal) and am authorized to enter into binding contractual agreements on Principal's behalf provided Principal has pre-approved such agreements. I further certify that I am authorized by Principal to appoint other representatives and agents for Principal and to give such representatives and agents authority to enter into and bind Principal to agreements relating to the issuance and compliance with location film (e.g. theatrical, television, commercial, and other motion picture filming) and still photographic permits, including the permits themselves and any riders to such permits. Acting on the behalf of Principal in my capacity as its authorized representative, I appoint Beautiful Day Permits and its employees and agents as Principal's authorized representatives and agents to apply for and receive location film (e.g. theatrical, television, commercial, and other motion picture filming) and still photographic permits on behalf of Principal through FilmLA for any city, county or other jurisdiction that FilmLA contracts with, in accordance with Principal's instructions, to negotiate, discuss, accept, modify, agree to bind the Principal to the terms and conditions of such permits (including any restrictions and/or community guidelines applicable to any such permit) and to execute such permits on behalf of Principal. Principal understands, acknowledges and agrees that it (and/or it's insurer) remains responsible and liable for any and all obligations imposed by or incidental to any permit or rider issued to Principal signed by an employee or agent of (including any coordinator, runner or messenger used by) Beautiful Day Permits. Principal further agrees to comply with the terms and conditions of any such permits and hereby appoints Beautiful Day Permits as an authorized representative to facilitate compliance with such terms and conditions following issuance of such permits and to enter into agreements for Principal with respect thereto. Any person, city, agency, entity or organization (including FilmLA and any city, county or other jurisdiction that FilmLA contracts with) may rely on this appointment and not need obtain any further authorization for any act described herein. An original or electronic copy of this appointment shall be sufficient and may be treated as an original for all purposes. The appointment may be revoked by Principal at any time in writing delivered to FilmLA, but in any case shall expire one (1) year from the date of execution set forth below.

I declare under penalty of perjury under the laws of the State of California that I am authorized to appoint Beautiful Day Permits as an agent for Principal and based on that authority I hereby appoint Beautiful Day Permits as Principal's agent as set forth herein.

DATED Dec 12, 2019 **BY** Devon Clark
REPRESENTATIVE'S SIGNATURE

o positive llc	48 W 25th Street
NAME OF "PRINCIPAL" (PRODUCTION COMPANY)	PRINCIPAL'S STREET ADDRESS
Devon Clark	NY NY 10010
PRINT PRINCIPAL REPRESENTATIVE NAME	CITY, STATE, ZIP CODE
HOP	310-656-1000
REPRESENTATIVE TITLE (I.E. UPM, LOC. MGR.)	PRINCIPAL'S TELEPHONE NUMBER

NOT A PERMIT